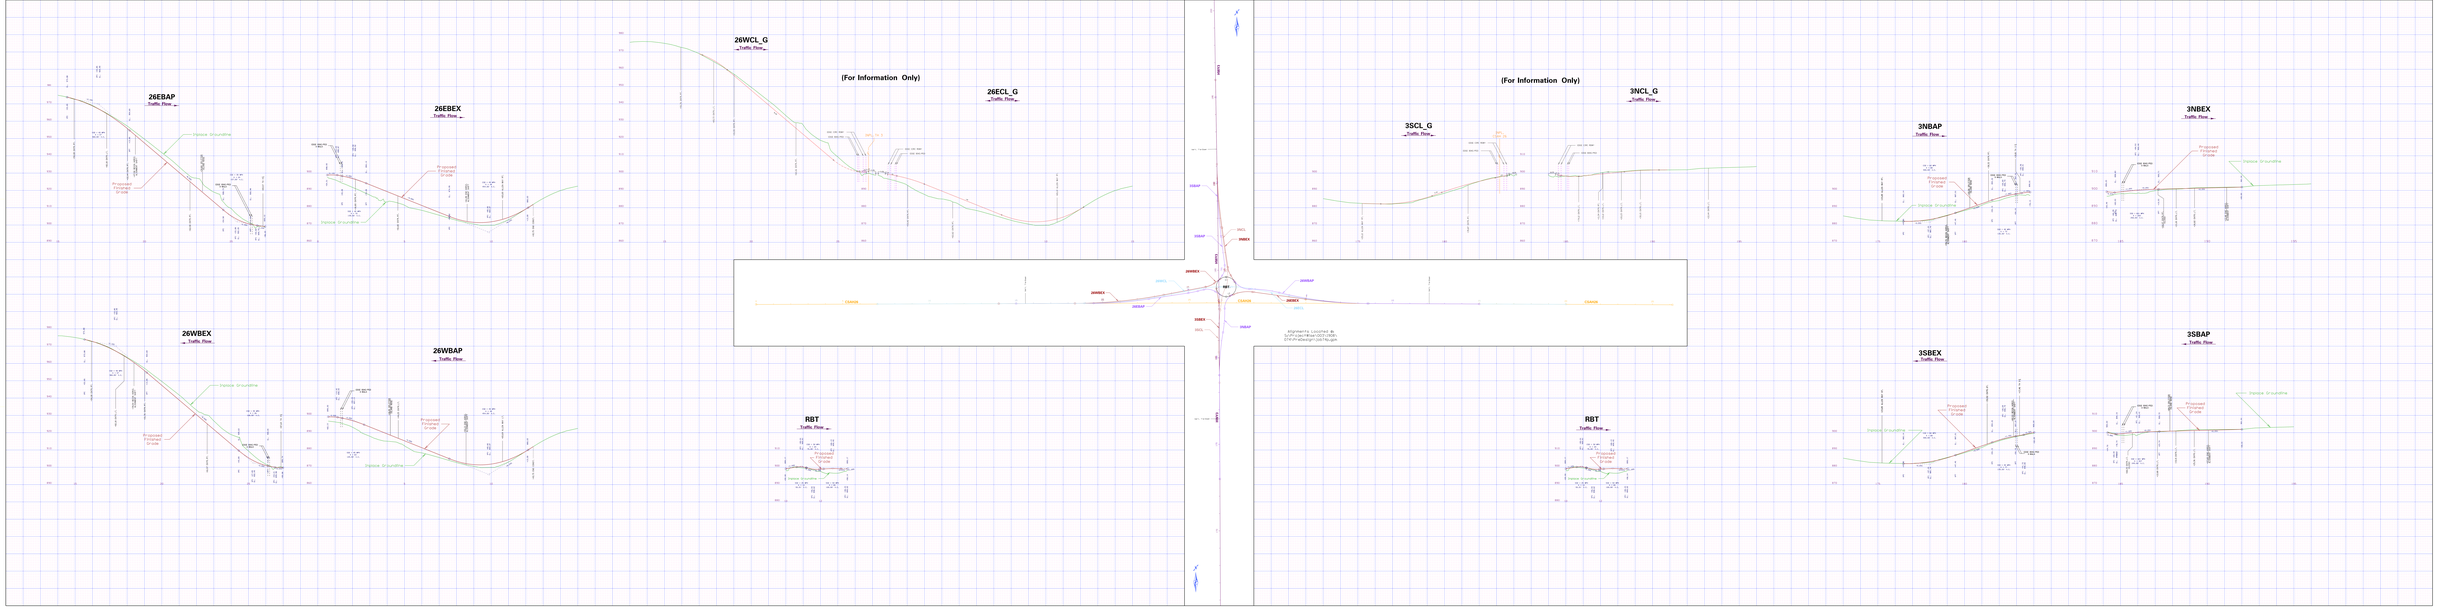
26EBAP
Traffic Flow
Inside Groundline
Proposed Finished Grade
26EBEX
Traffic Flow
Inside Groundline
Proposed Finished Grade
26WCL_G
Traffic Flow
(For Information Only)
26ECL_G
Traffic Flow
26WBEX
Traffic Flow
Inside Groundline
Proposed Finished Grade
26WBAP
Traffic Flow
Inside Groundline
Proposed Finished Grade
RBT
Traffic Flow
Inside Groundline
Proposed Finished Grade
(For Information Only)
3SCL_G
Traffic Flow
3NCL_G
Traffic Flow
3NBAP
Traffic Flow
Inside Groundline
Proposed Finished Grade
3NBEX
Traffic Flow
Inside Groundline
Proposed Finished Grade
RBT
Traffic Flow
Inside Groundline
Proposed Finished Grade
3SBEX
Traffic Flow
Inside Groundline
Proposed Finished Grade
3SBAP
Traffic Flow
Inside Groundline
Proposed Finished Grade
CANAL
CANAL
CANAL
CANAL
RBT
Alignments Located At
5+00 Upstream Of Bridge (2+00 Ahd)
27+00 Downstream Of Bridge (24+00 Ahd)